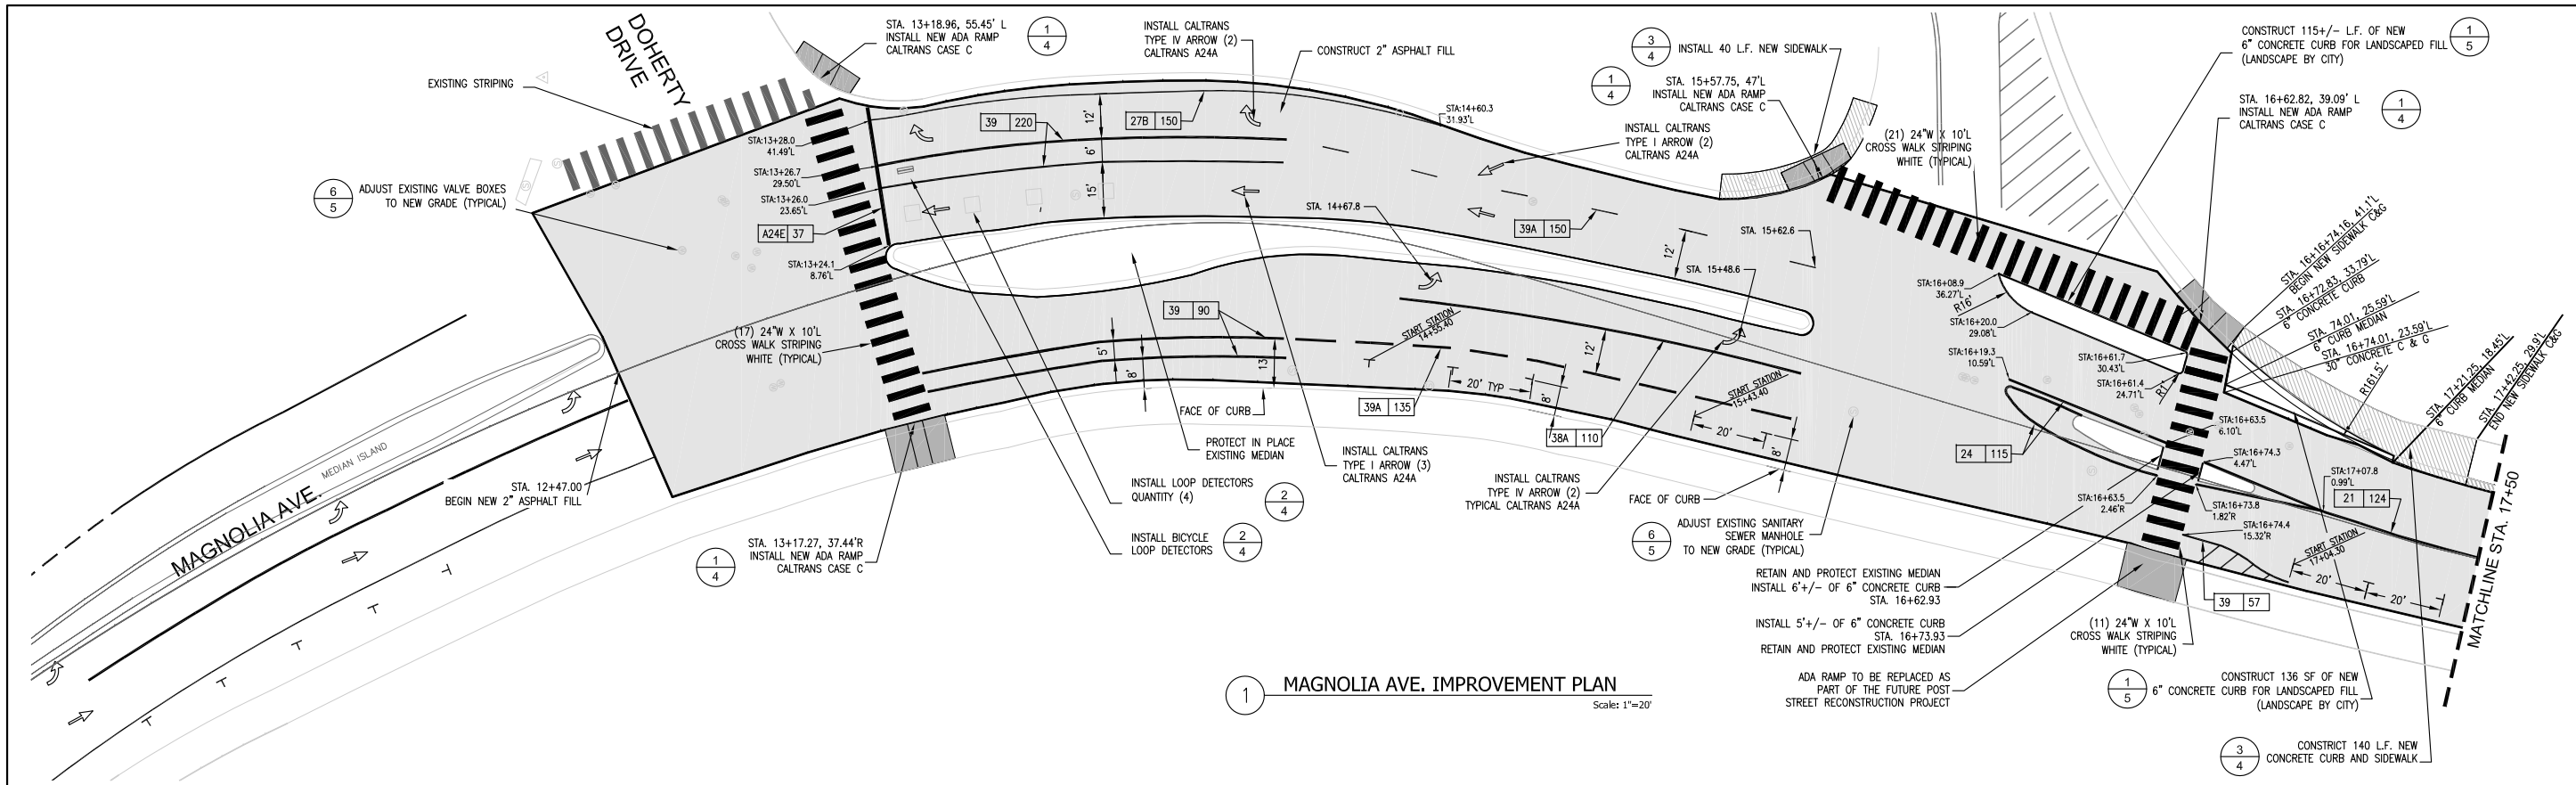

1 MAGNOLIA AVE. IMPROVEMENT PLAN

Scale: 1"=20'

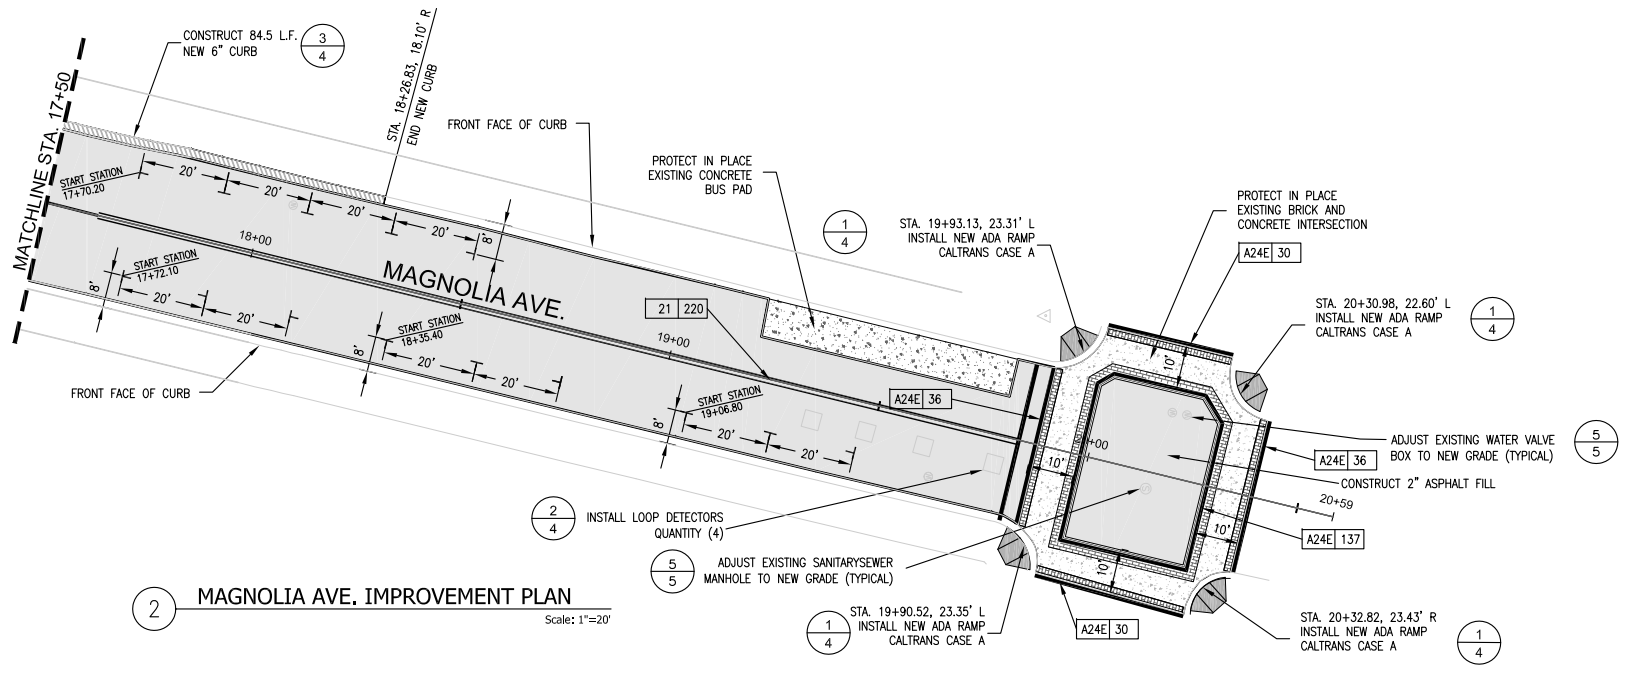

2 MAGNOLIA AVE. IMPROVEMENT PLAN

Scale: 1"=20'

LEGEND

- 2" ASPHALT FILL
- PROTECT IN PLACE EXISTING CONCRETE
- A24E 36 — REFERENCE CALTRANS STANDARD PLANS FOR PAVEMENT MARKINGS.

20 0 20 40

SCALE IN FEET
1" = 20'-0"

811 Know what's below. Call before you dig.

100% DRAFT
DATE: 04-15-09

NO	REVISION	DRAWN	CHKD	APPRVD	DATE

REGISTERED PROFESSIONAL ENGINEER
JACK W. NORBERG
No. 31080
Exp. 03/31/10
CIVIL
STATE OF CALIFORNIA

DRAWN BY	PBR	SCALE	AS NOTED
DESIGN BY	CNH	DATE	04/15/09
CHECKED BY	JWN	CADD FILE	A581.01.14
PROJ. MGR.			

APPROVED _____

DIRECTOR OF PUBLIC WORKS

CITY OF LARKSPUR
INCORPORATED 1908
CALIFORNIA

CITY OF LARKSPUR

400 MAGNOLIA AVENUE, LARKSPUR, CA 94939

MAGNOLIA AVENUE PAVEMENT REHABILITATION
LARKSPUR, CALIFORNIA

IMPROVEMENT AND STRIPING PLAN

SHEET NO. 3 OF 5 SHEETS

PROJECT NO. A589.01.14